Name of Work :- Improvement to Cement drain in Gatpalya, Shettyhalli in Ward No. 12, Shettyhalli Subdivision

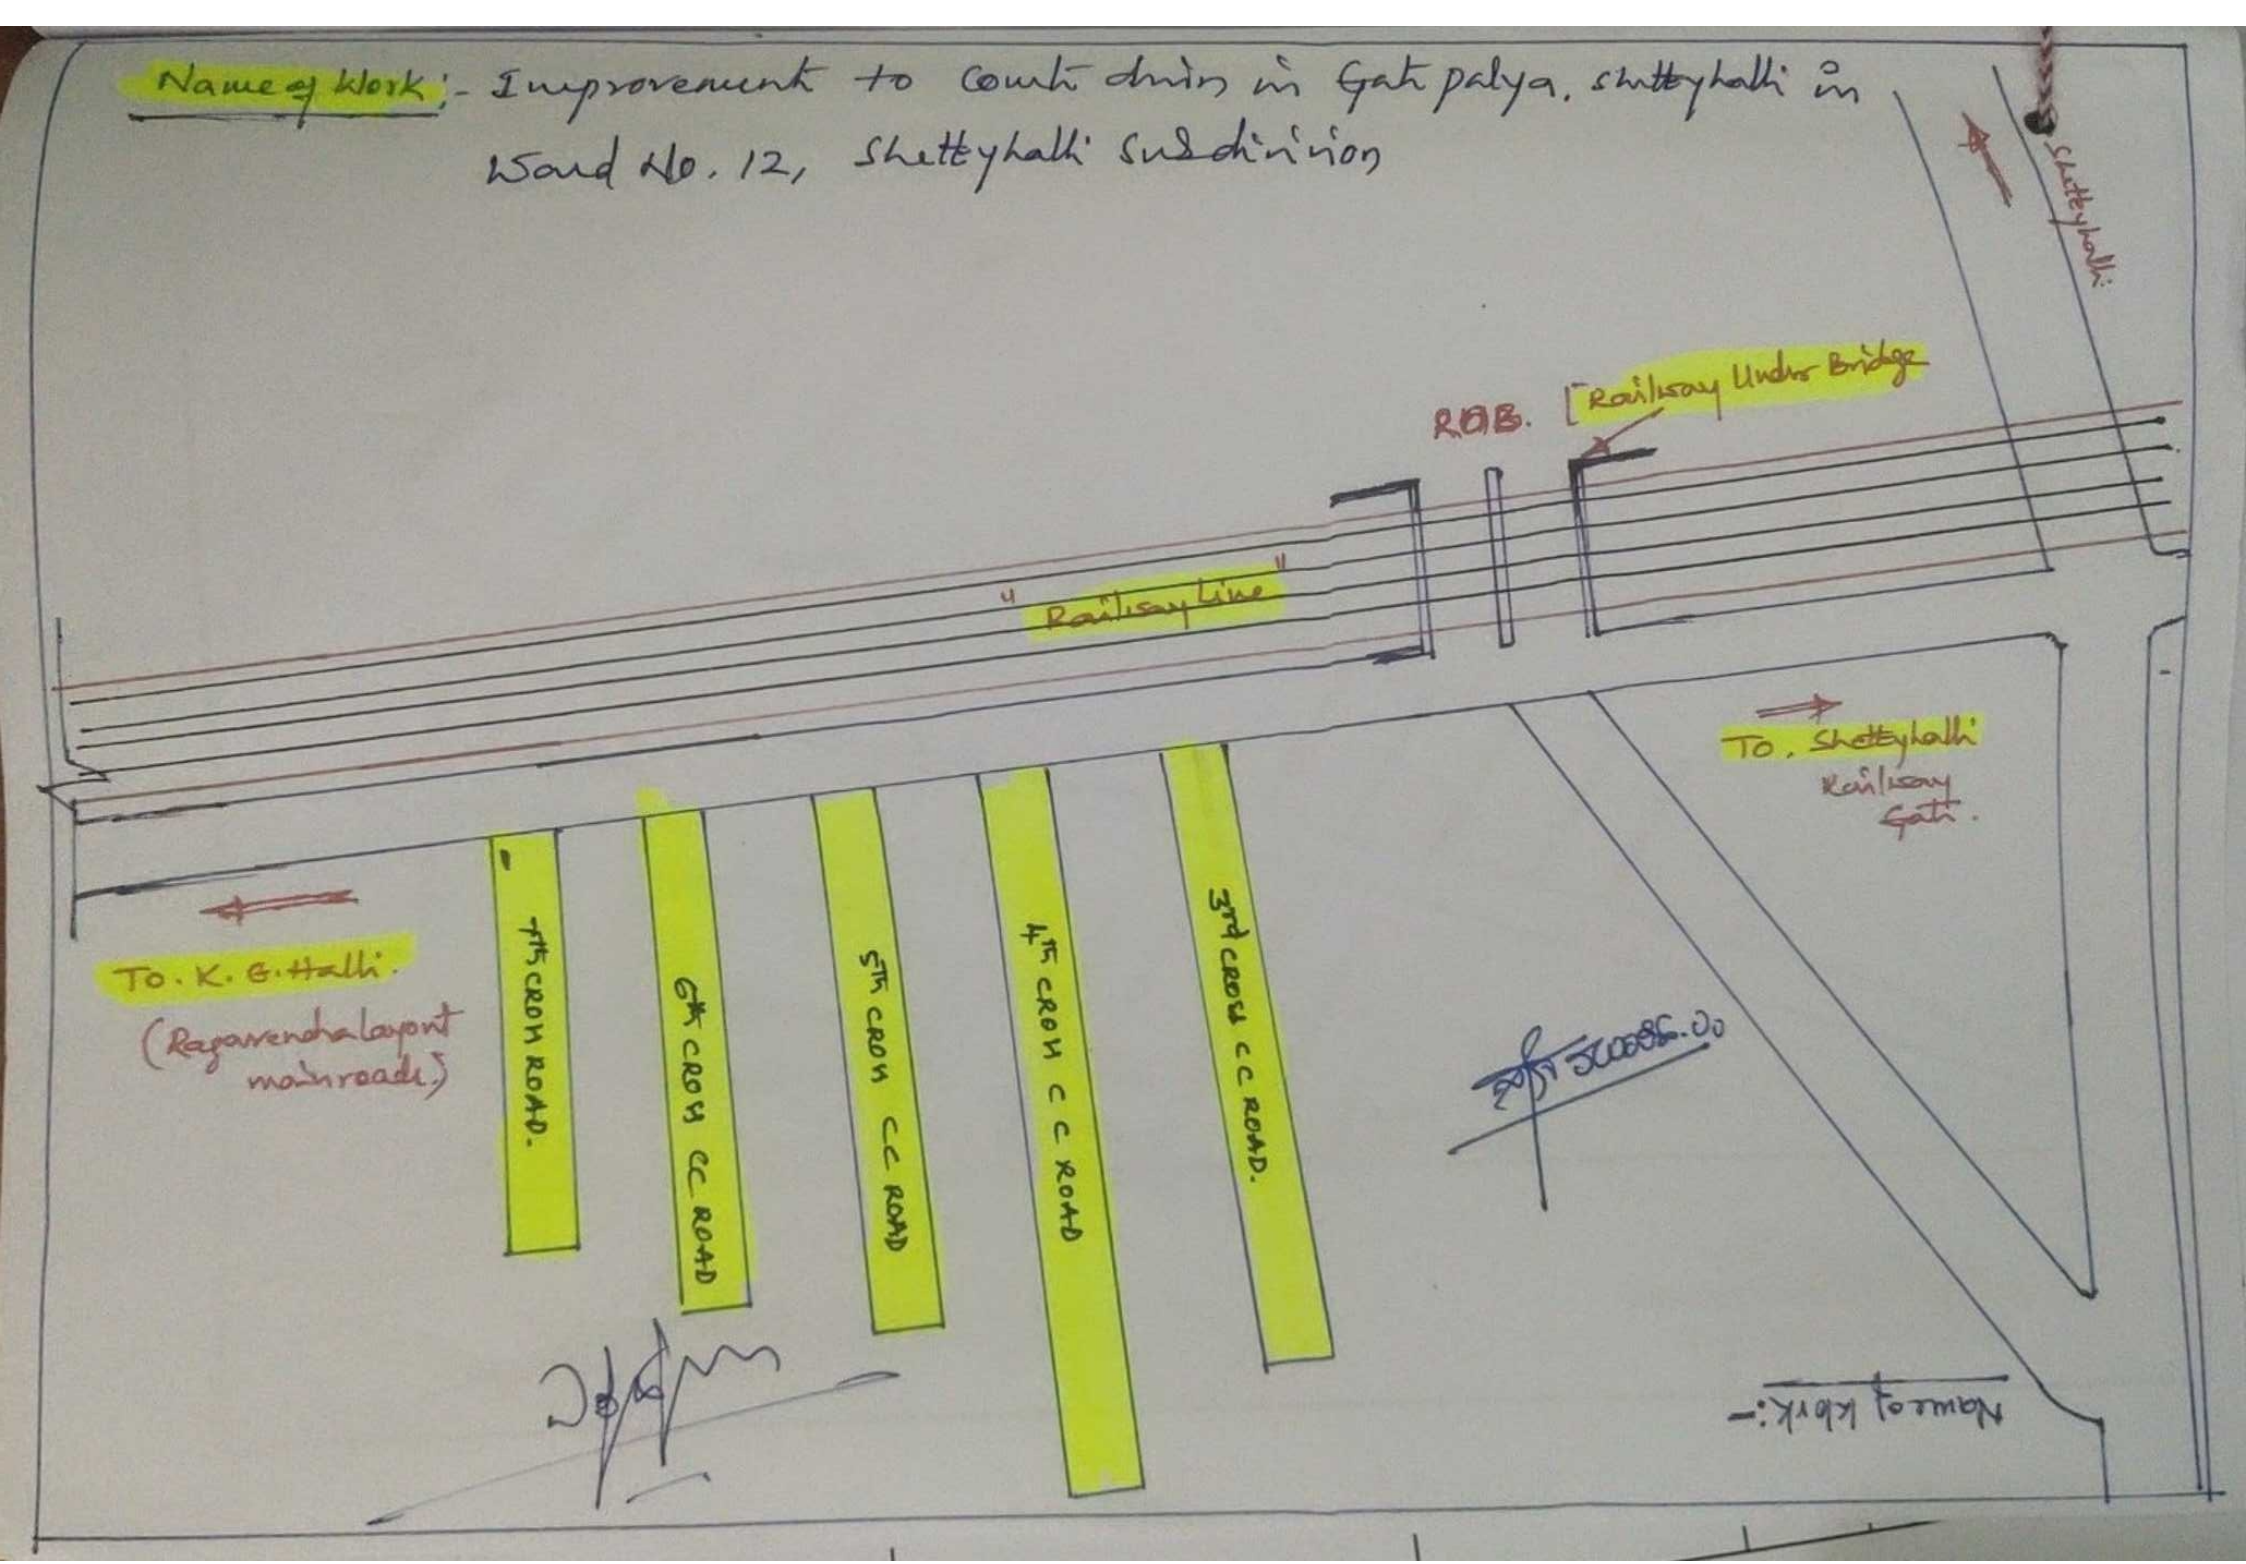

Name of Work:- Improvements to Concrete drain in Gatepalya Shettyhalli in ward No.12 Shettyhalli Sub Division.

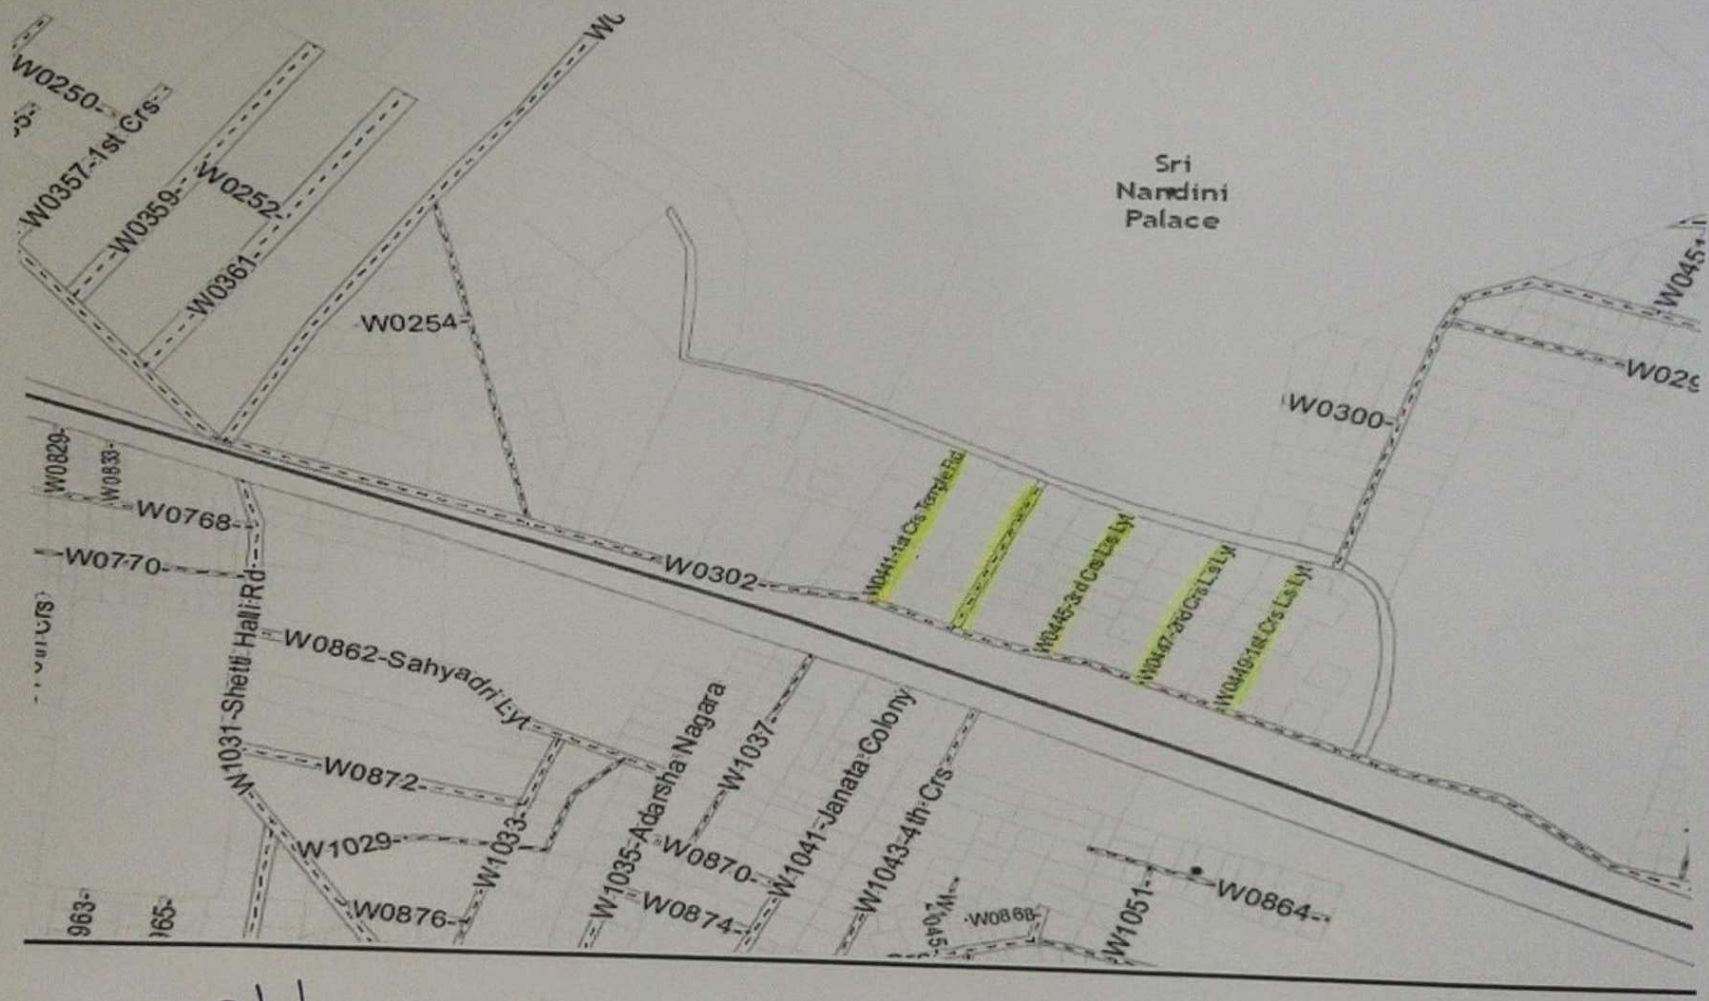

Assistant Engineer
Ward No.12, Shettyhalli

Assistant Executive Engineer
Shettyhalli Sub Division